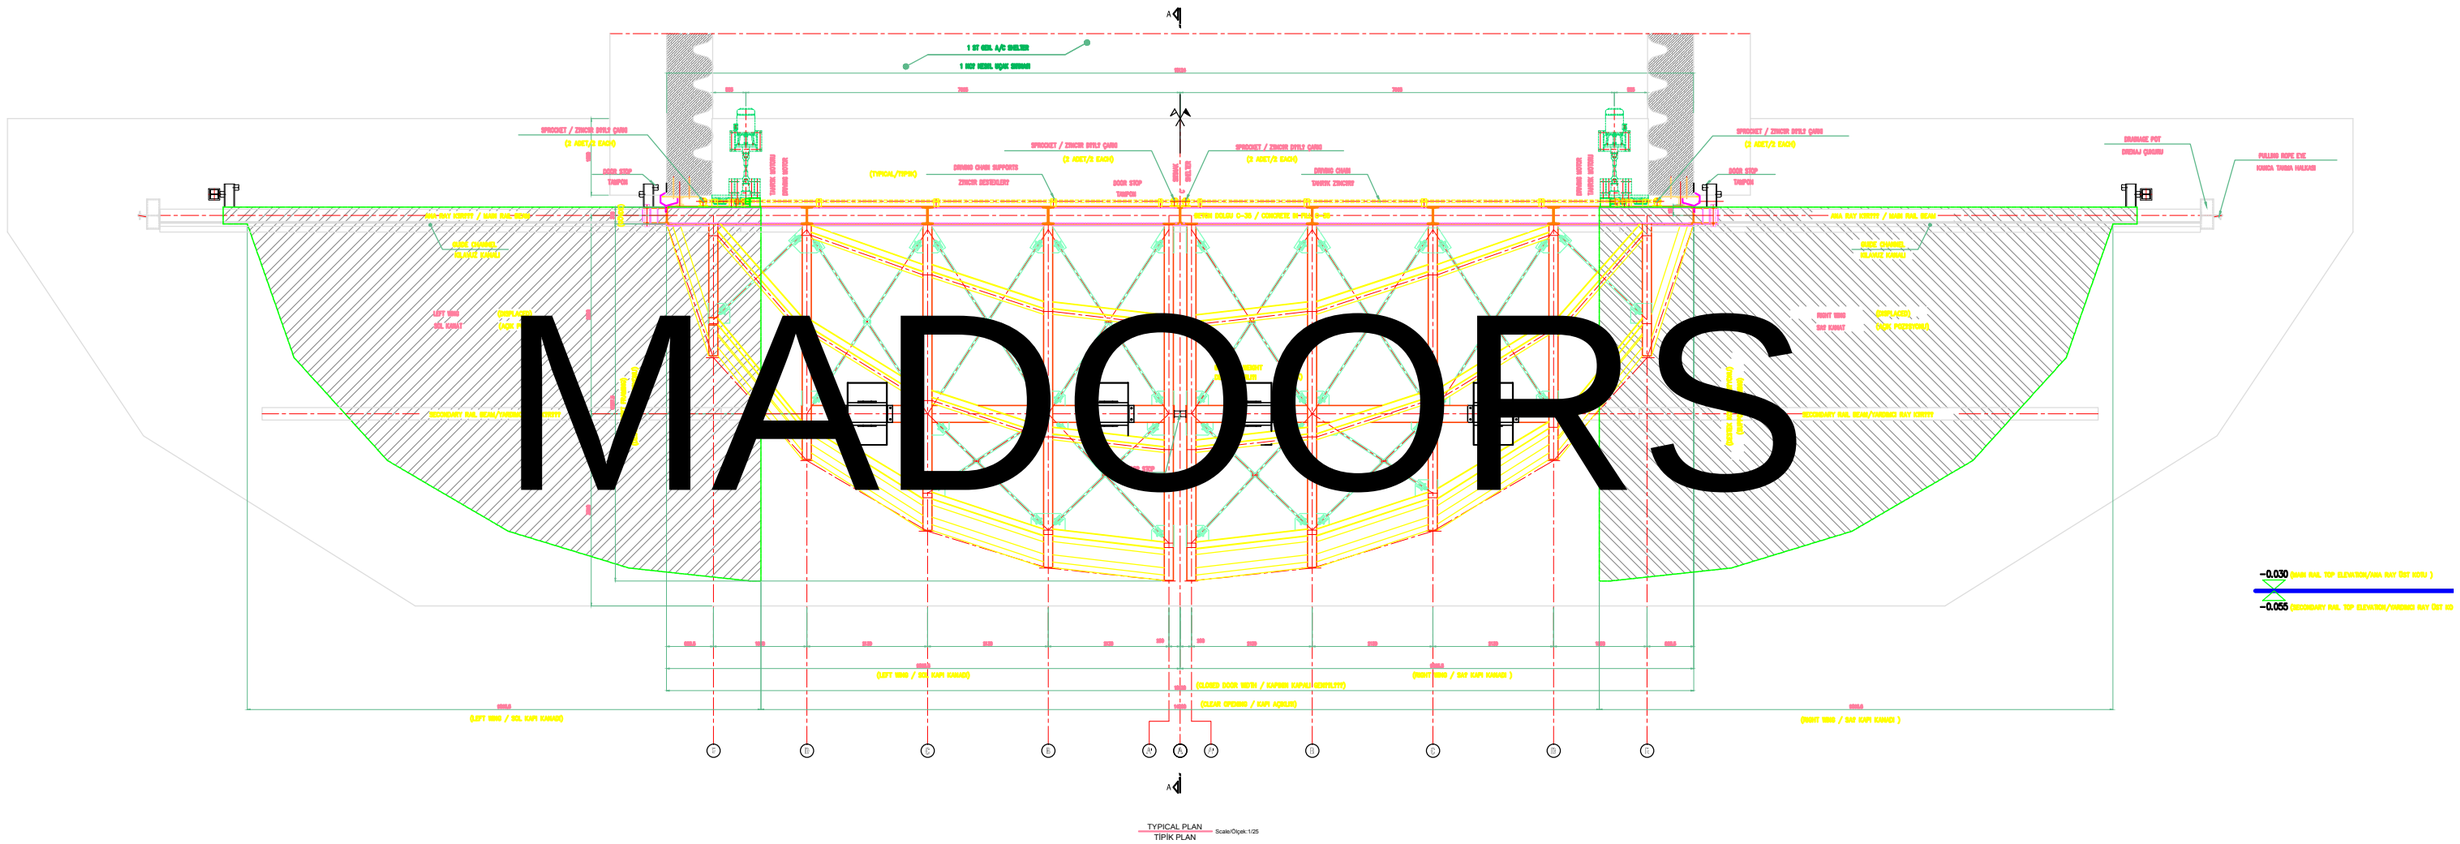
A
A
1 ST GEN. A/C EMLEER
1 NOT GENL WORK SHOWN
SPROCKET / ZINCIR DIŞLİ ÇARK
(2 ADET/2 EACH)
DOOR STOP
TAMPON
(TYPICAL/TİPİK)
DRIVING CHAIN SUPPORTS
ZINCIR DESTEKLERİ
DRIVING CHAIN
TAHRİK ZİNCİRİ
DRAINAGE POT
DRENAJ ÇANAKÇIĞI
PULLEY ROPE EYE
KANCA TİPİNİ HALKASI
MAIN BAY WIDTH / MAIN RAIL BEAM
ANA BAY GENİŞLİĞİ / MAIN RAIL BEAM
WIRE CHANNEL
KLAVUZ KANALI
LEFT SIDE
SOL KENAR
RIGHT SIDE
SAĞ KENAR
SECONDARY RAIL BEAM/PARKING BAY WIDTH
SECONDARY RAIL BEAM/PARKING BAY WIDTH
(LEFT SIDE / SOL KAPI KANADI)
(LEFT SIDE / SOL KAPI KANADI)
(CLOSED DOOR WIDTH / KAPININ KAPALI GENİŞLİĞİ)
(CLEAR OPENING / KAPI AÇIKLIĞI)
(RIGHT SIDE / SAĞ KAPI KANADI)
(RIGHT SIDE / SAĞ KAPI KANADI)
A
TYPICAL PLAN
TİPİK PLAN
Scale/Ölçek:1/25
-0.030
MAIN RAIL TOP ELEVATION/ANA RAY ÜST KOTU)
-0.055
SECONDARY RAIL TOP ELEVATION/PARKING RAY ÜST KO

MADOORS